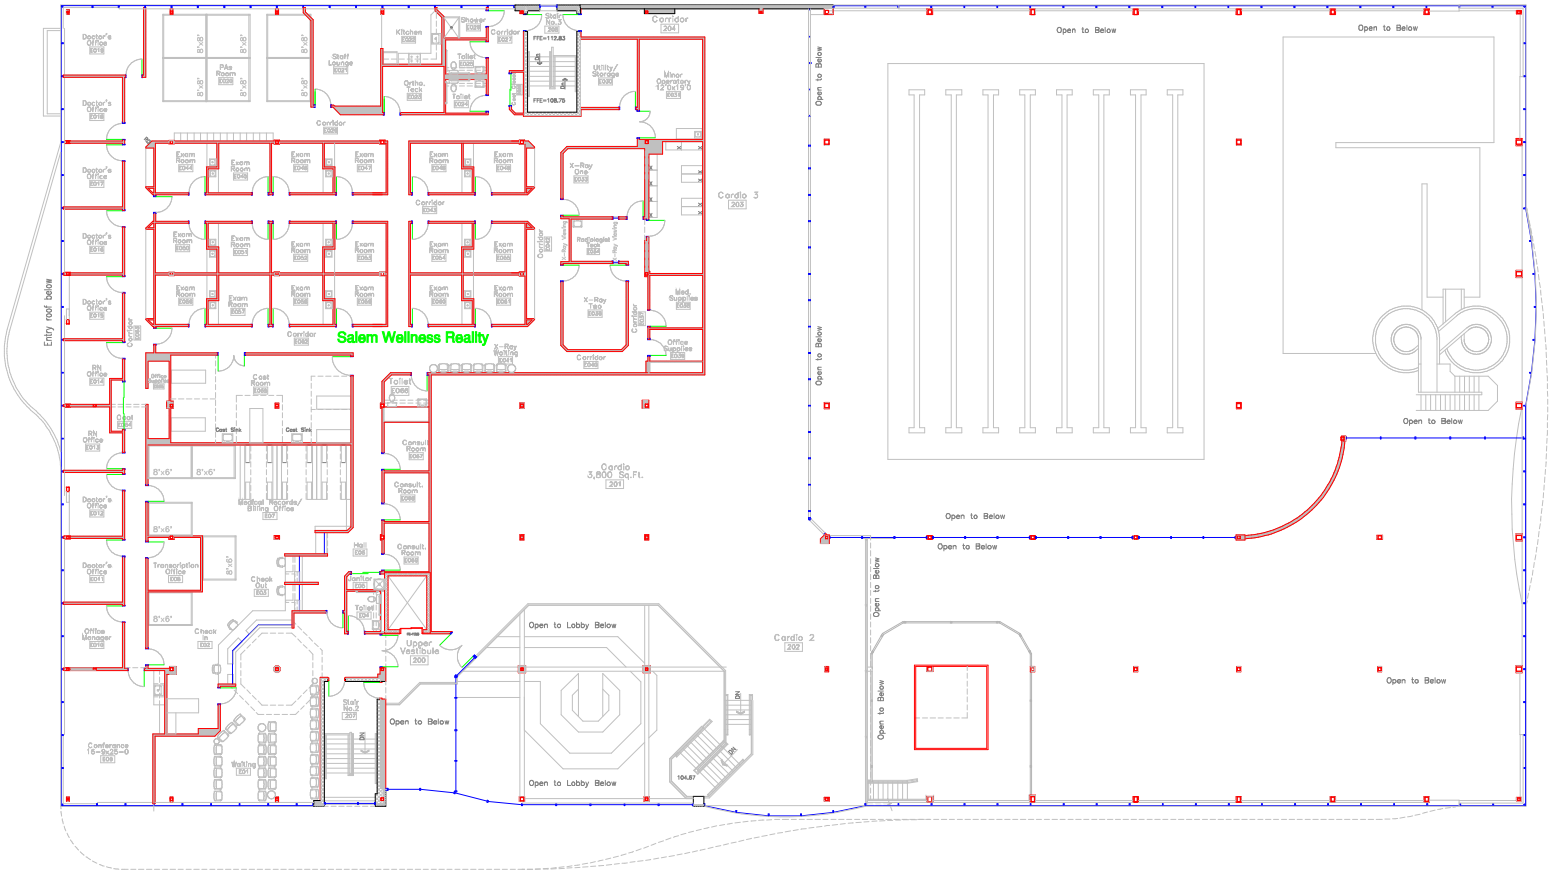

Second Floor Plan

Rev. #	Description:

Rev. #	Description:

SCALE: 3/32 = 1'-0"
PROJECT: 204427
DATE: 05-11-2007
DRAWN BY:
CHECKED BY:

Workout Club - Salem
16 Pelham Road, Salem, NH

Second Floor Plan

ARENCO, INC.
ARCHITECTS
ENGINEERS
CONTRACTORS

15 Ox Bow, Merrimac, MA 01860
(508) 835-3500 Cape Cod: 2000

A-2